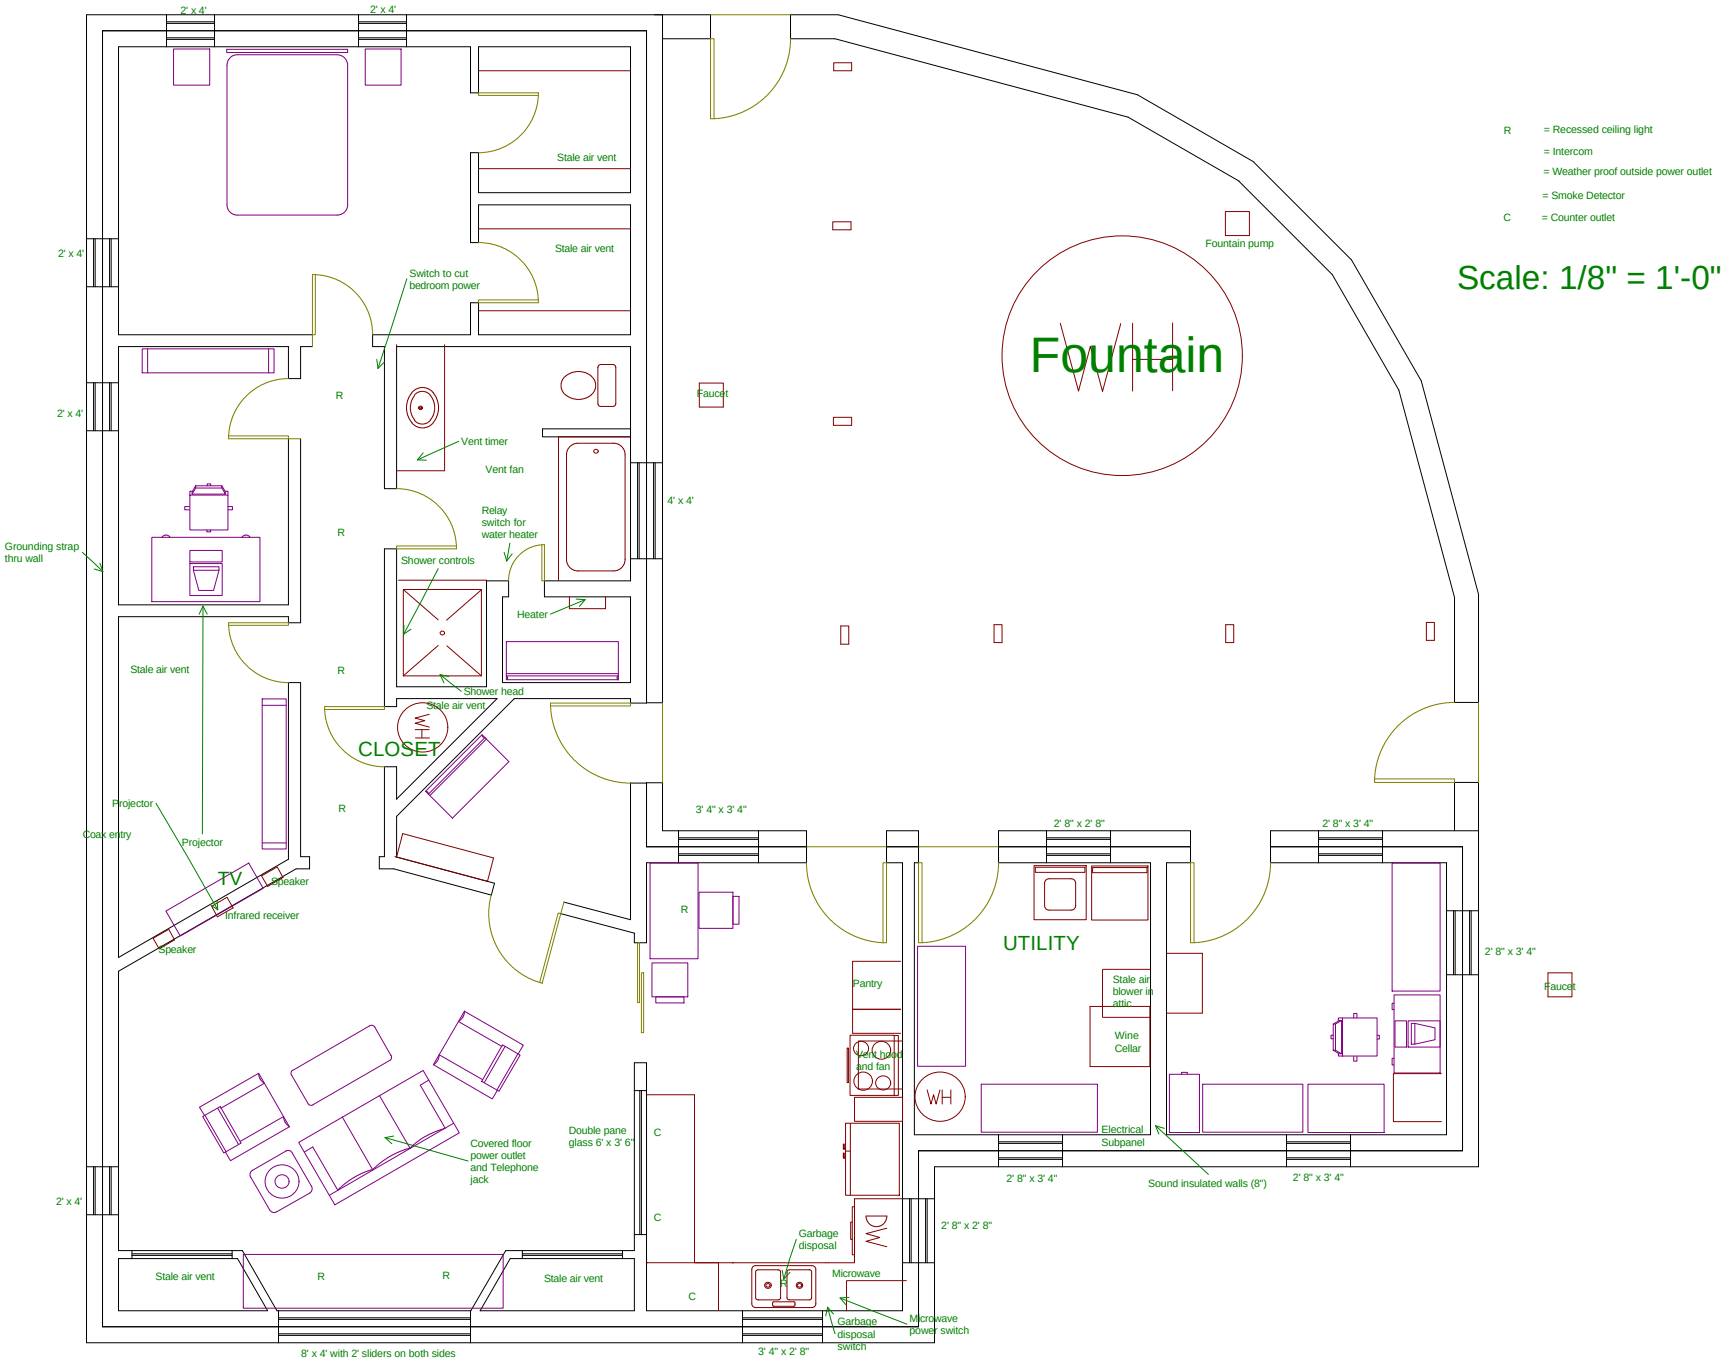
R = Recessed ceiling light
= Intercom
= Weather proof outside power outlet
= Smoke Detector
C = Counter outlet
Scale: 1/8" = 1'-0"
Fountain
Fountain pump
Faucet
2' x 4'
2' x 4'
2' x 4'
2' x 4'
Stale air vent
Stale air vent
Switch to cut bedroom power
Vent timer
Vent fan
Relay switch for water heater
Shower controls
Heater
Shower head
Stale air vent
Grounding strap thru wall
Stale air vent
CLOSET
WH
Projector
Coax entry
Projector
TV
Speaker
Infrared receiver
Speaker
R
R
R
R
R
R
R
4' x 4'
3' 4" x 3' 4"
2' 8" x 2' 8"
2' 8" x 3' 4"
2' 8" x 3' 4"
UTILITY
Pantry
Stale air blower in attic
Wine Cellar
Sink, hood and fan
WH
Electrical Subpanel
Sound insulated walls (8")
2' 8" x 3' 4"
2' 8" x 3' 4"
2' 8" x 3' 4"
Faucet
Double pane glass 6' x 3' 6"
C
C
C
Covered floor power outlet and Telephone jack
2' 8" x 2' 8"
DW
Garbage disposal
Microwave
Microwave power switch
Garbage disposal switch
3' 4" x 2' 8"
Stale air vent
R
R
Stale air vent
8' x 4' with 2' sliders on both sides